

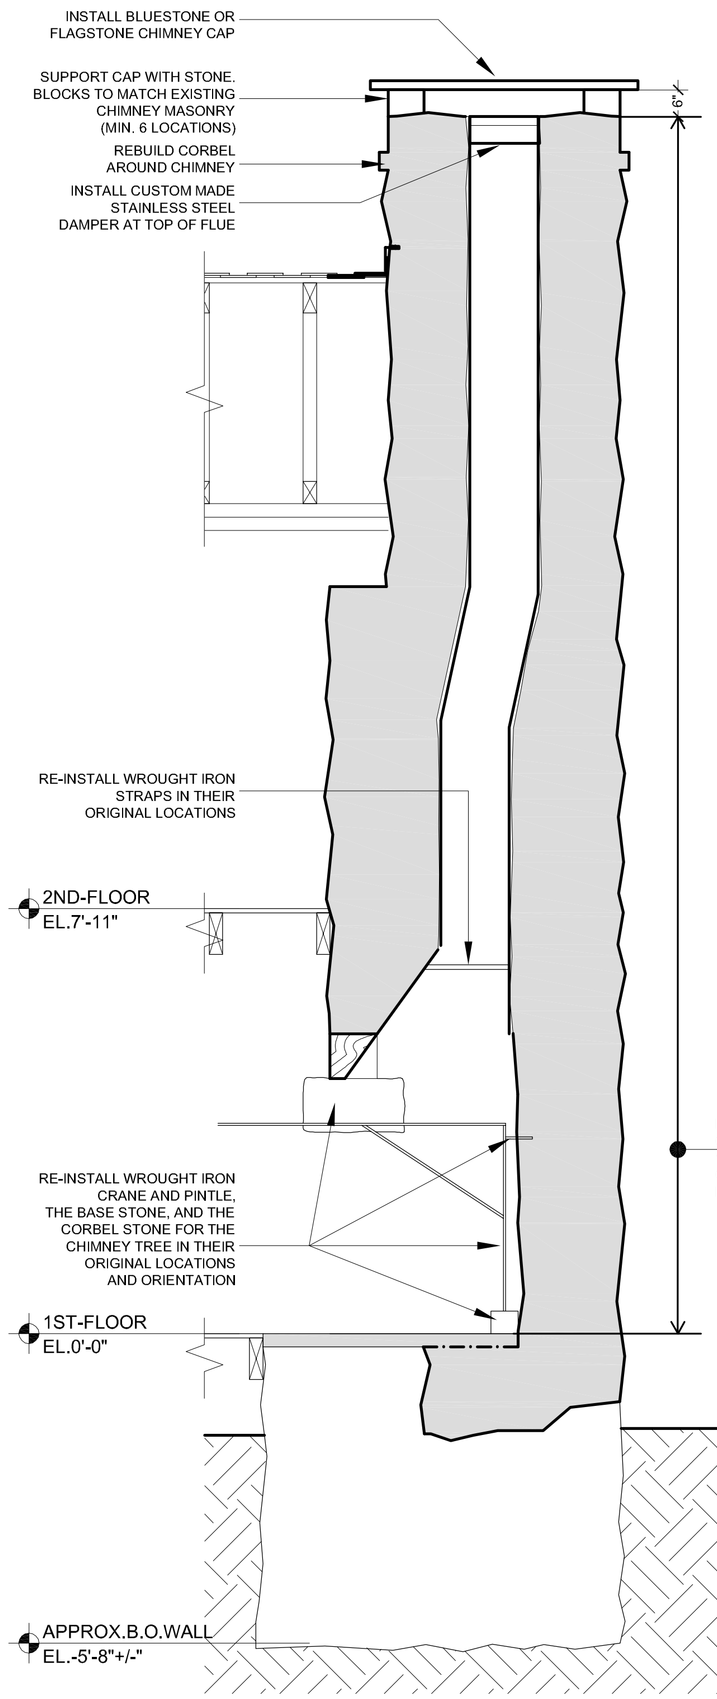


5 A1 SECTION AT REBUILT CHIMNEY
SCALE - 1/2" = 1'-0"

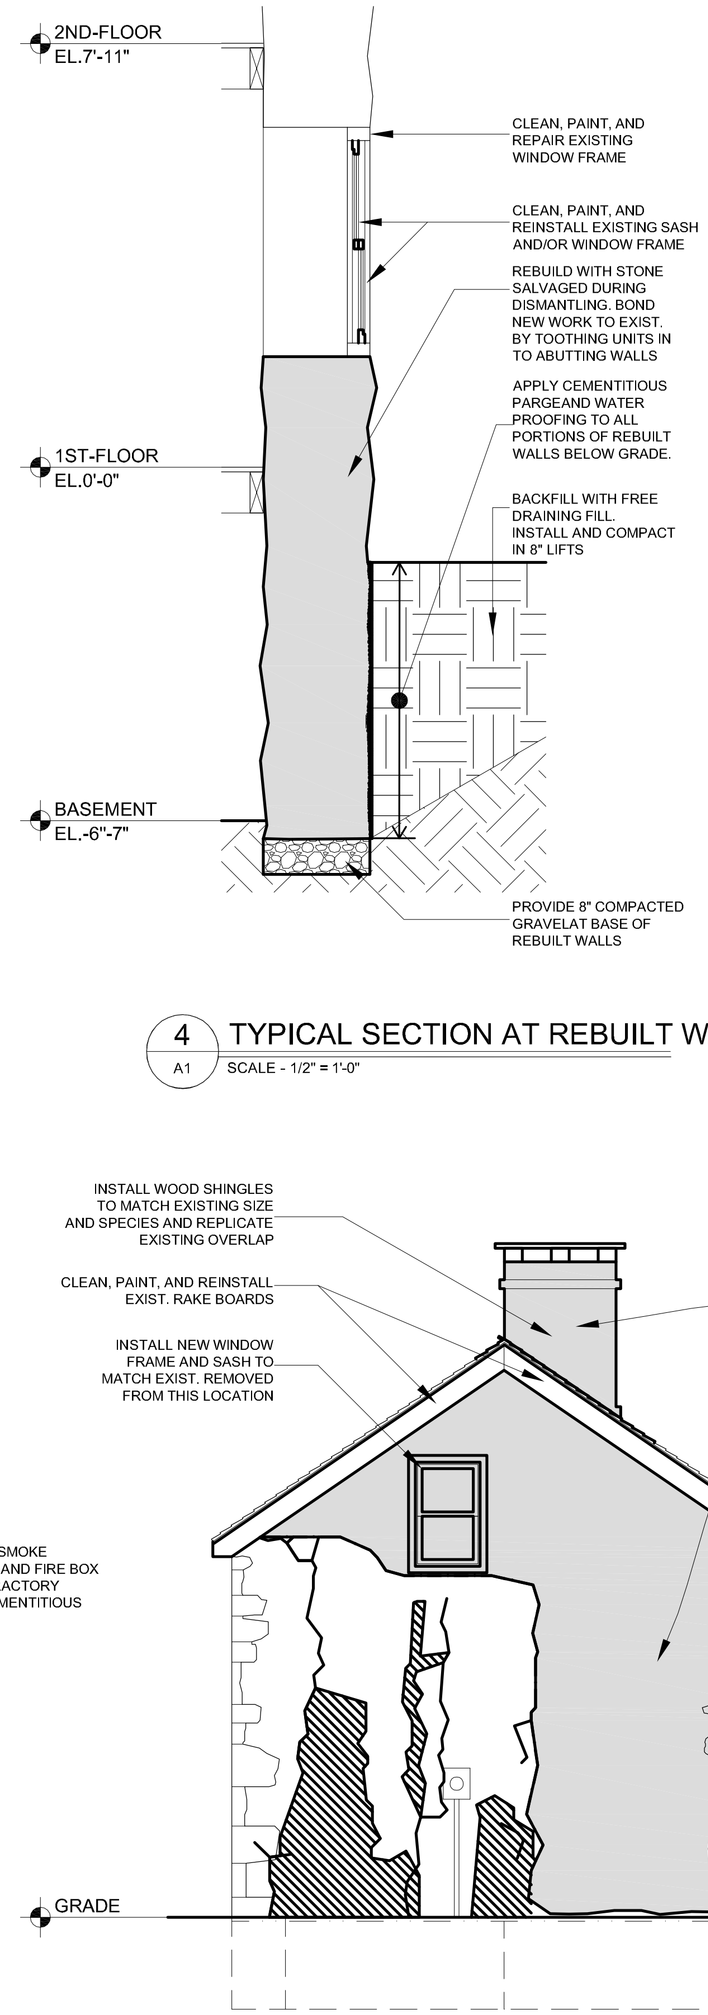


4 A1 TYPICAL SECTION AT REBUILT WALL
SCALE - 1/2" = 1'-0"

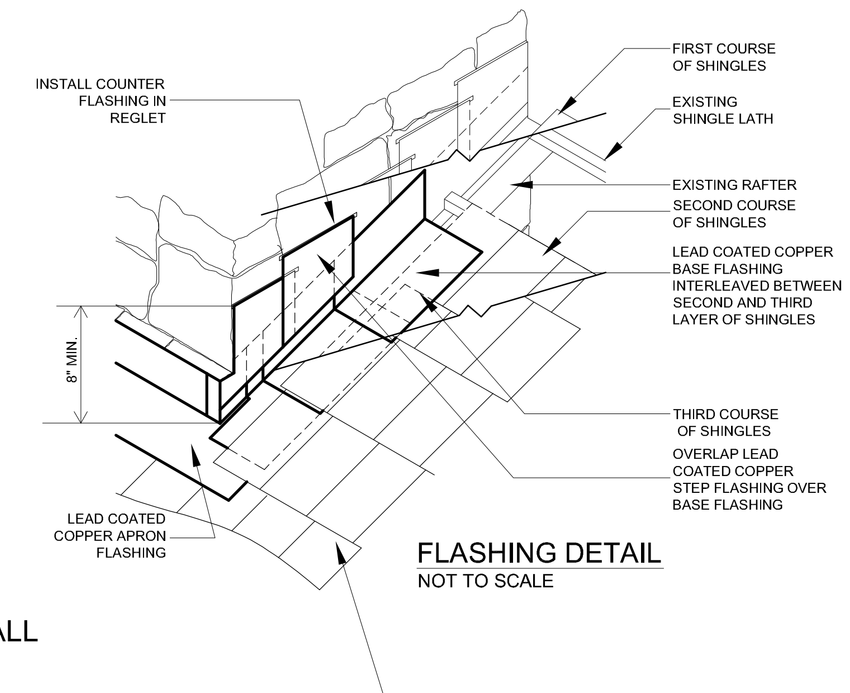

FLASHING DETAIL
NOT TO SCALE

3 A1 SOUTH ELEVATION
SCALE - 1/4" = 1'-0"

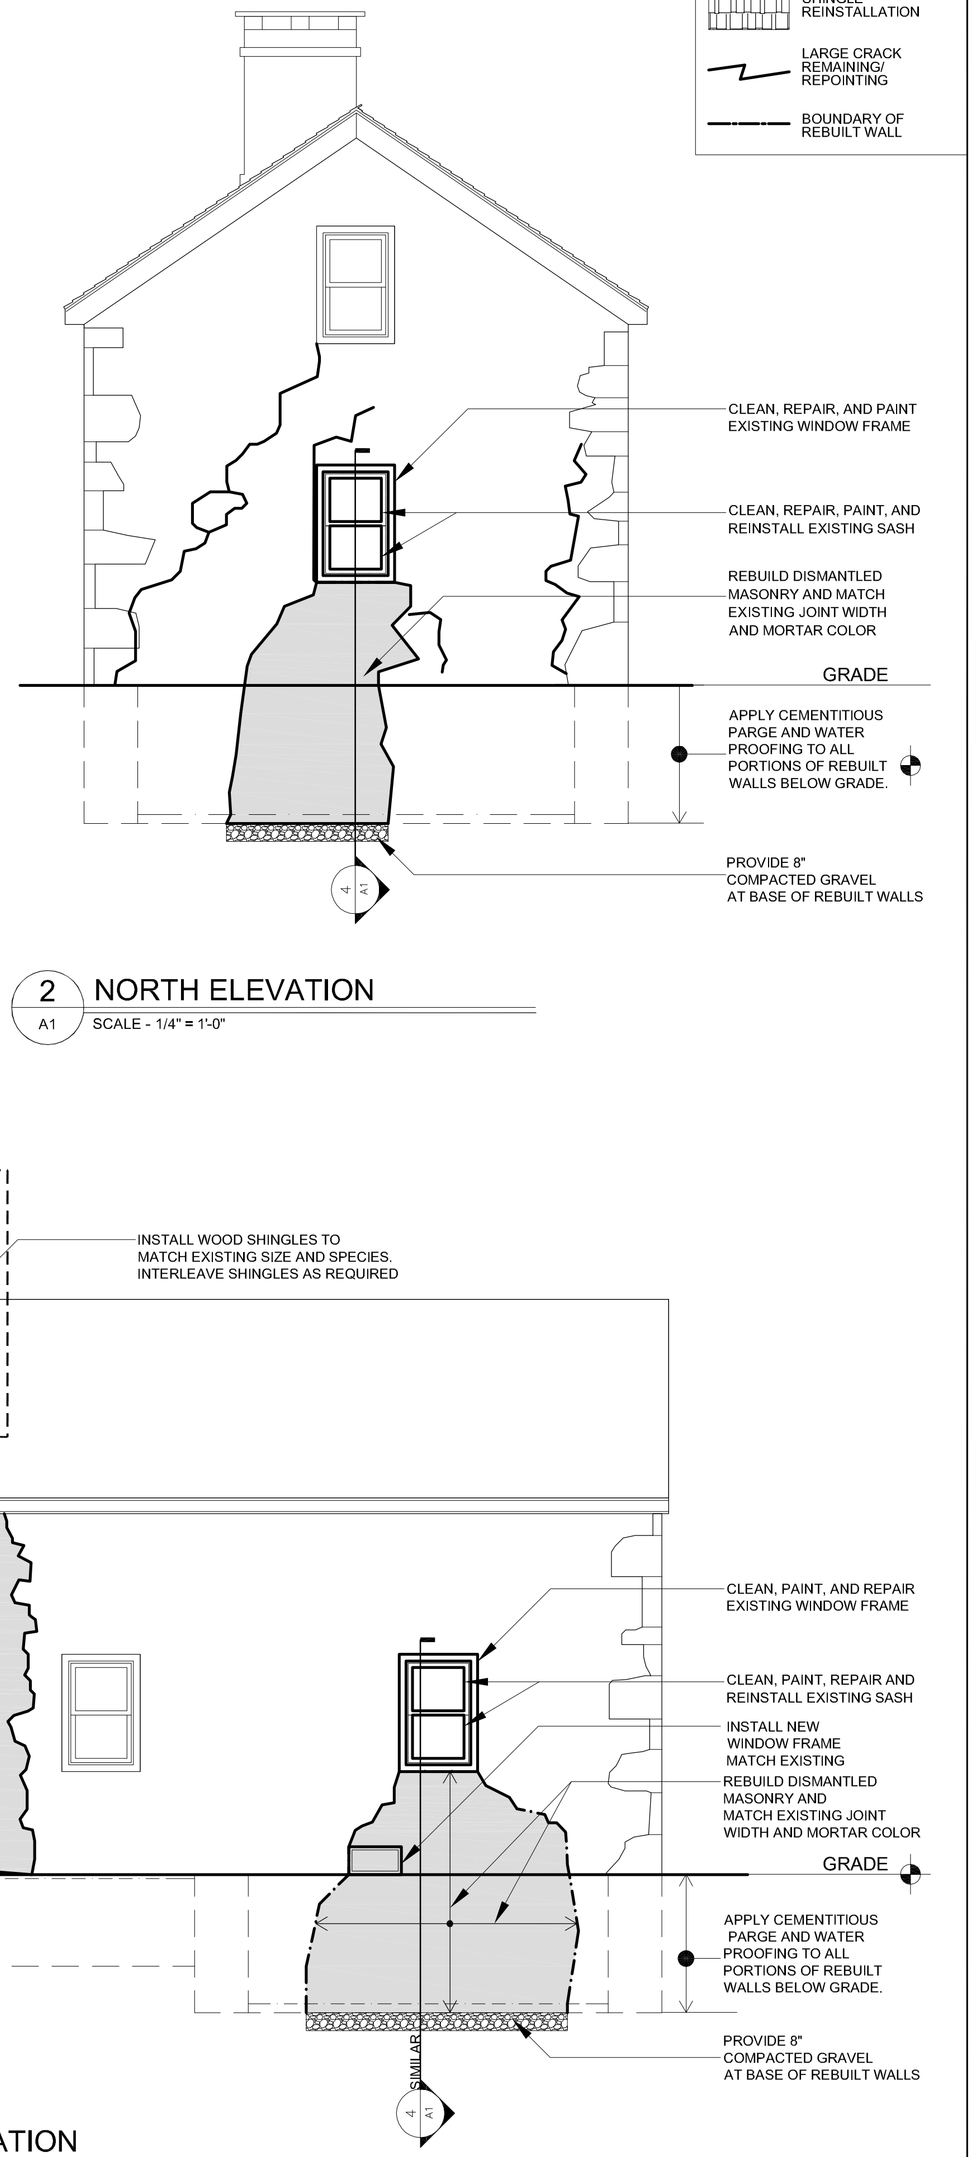

2 A1 NORTH ELEVATION
SCALE - 1/4" = 1'-0"

1 A1 EAST ELEVATION
SCALE - 1/4" = 1'-0"

LEGEND

- AREA OF REPOINTING
- AREA OF REBUILT WALL
- AREA OF SHINGLE REINSTALLATION
- LARGE CRACK REMAINING/ REPOINTING
- BOUNDARY OF REBUILT WALL

DOCUMENT HISTORY

REV. #	DATE	REVISION
NO.	DATE	REVISION

ORTEGA CONSULTING
STRUCTURAL ENGINEERS
101 E. Possum Hollow Road
Wallingford, PA 19086

CONSULTANTS

SIGNATURE AND SEAL

PROFESSIONAL LICENSE NUMBER
PE 031161E

PROJECT NAME
COVERED-BRIDGE KEEPER'S HOUSE

PROJECT LOCATION
STREET ADDRESS
CITY, STATE

PROJECT NUMBER
09-04

DRAWING TITLE
ELEVATIONS
CRACK AND MORTAR REPAIR

SCALE	DATE
AS NOTED	9.17.2010
DRAWN BY	REVIEWED BY
CLL	RIO

DRAWING NUMBER
A1

© HERITAGE DESIGN COLLABORATIVE - 2010 All Rights Reserved