
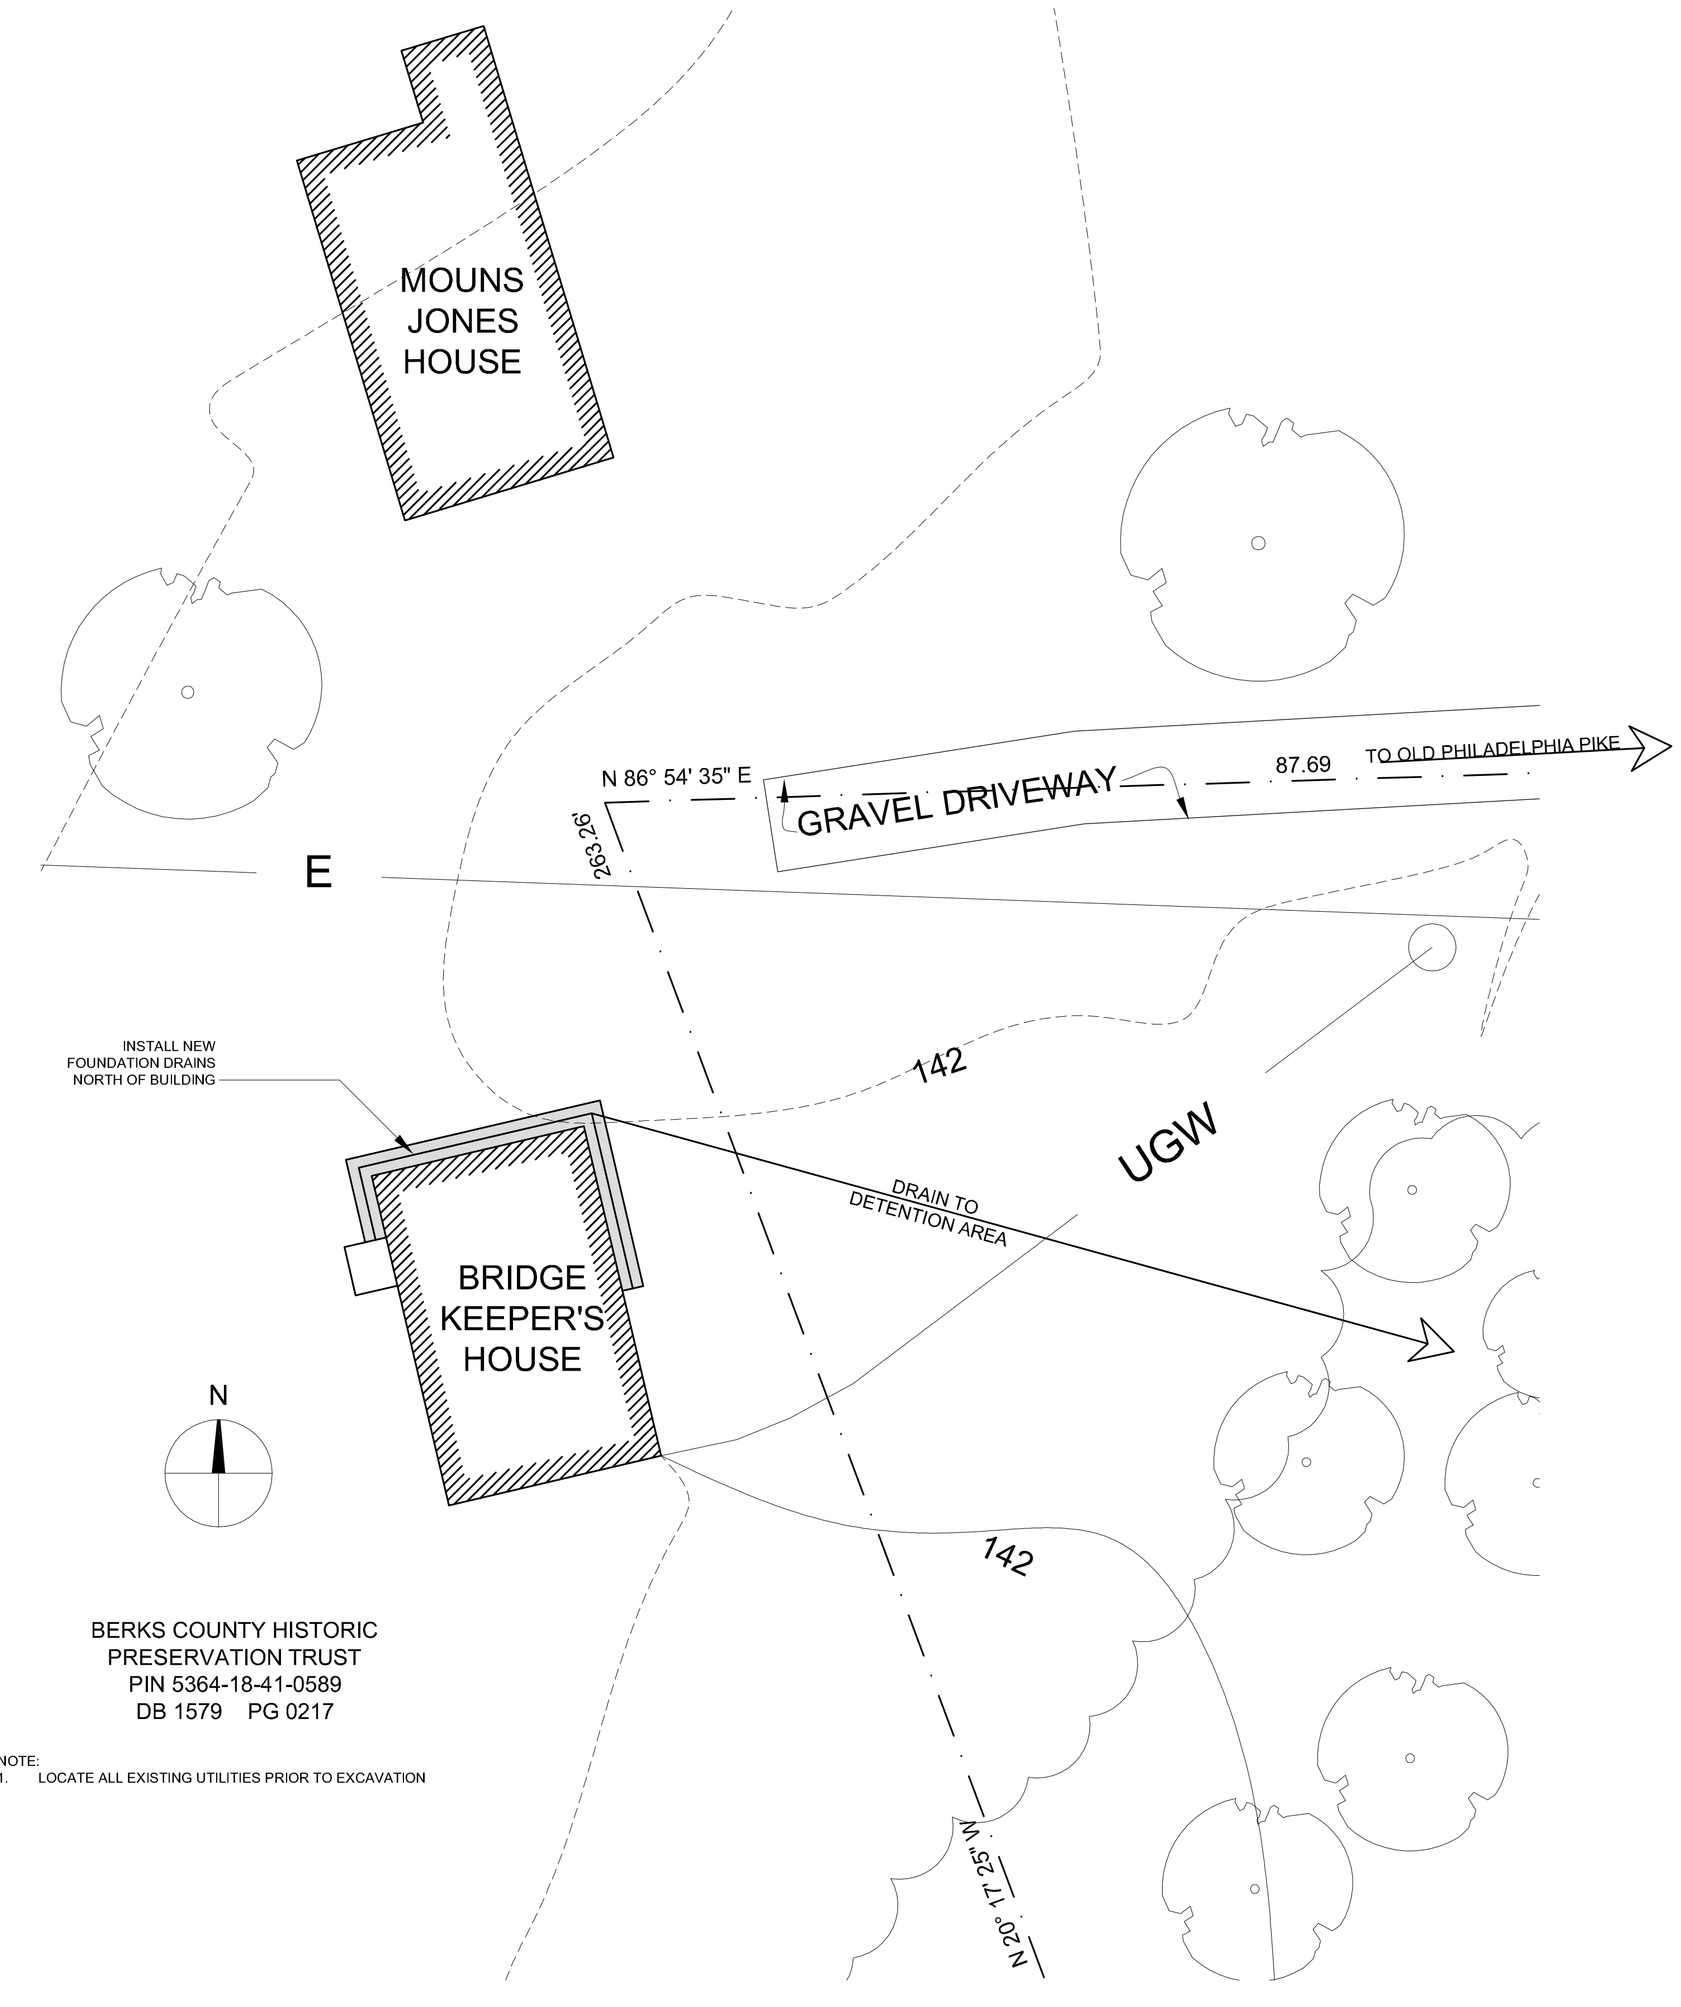



BERKS COUNTY HISTORIC
PRESERVATION TRUST
PIN 5364-18-41-0589
DB 1579 PG 0217

NOTE:
1. LOCATE ALL EXISTING UTILITIES PRIOR TO EXCAVATION

3 P1 SITE PLAN
SCALE - 1" = 20'-0"

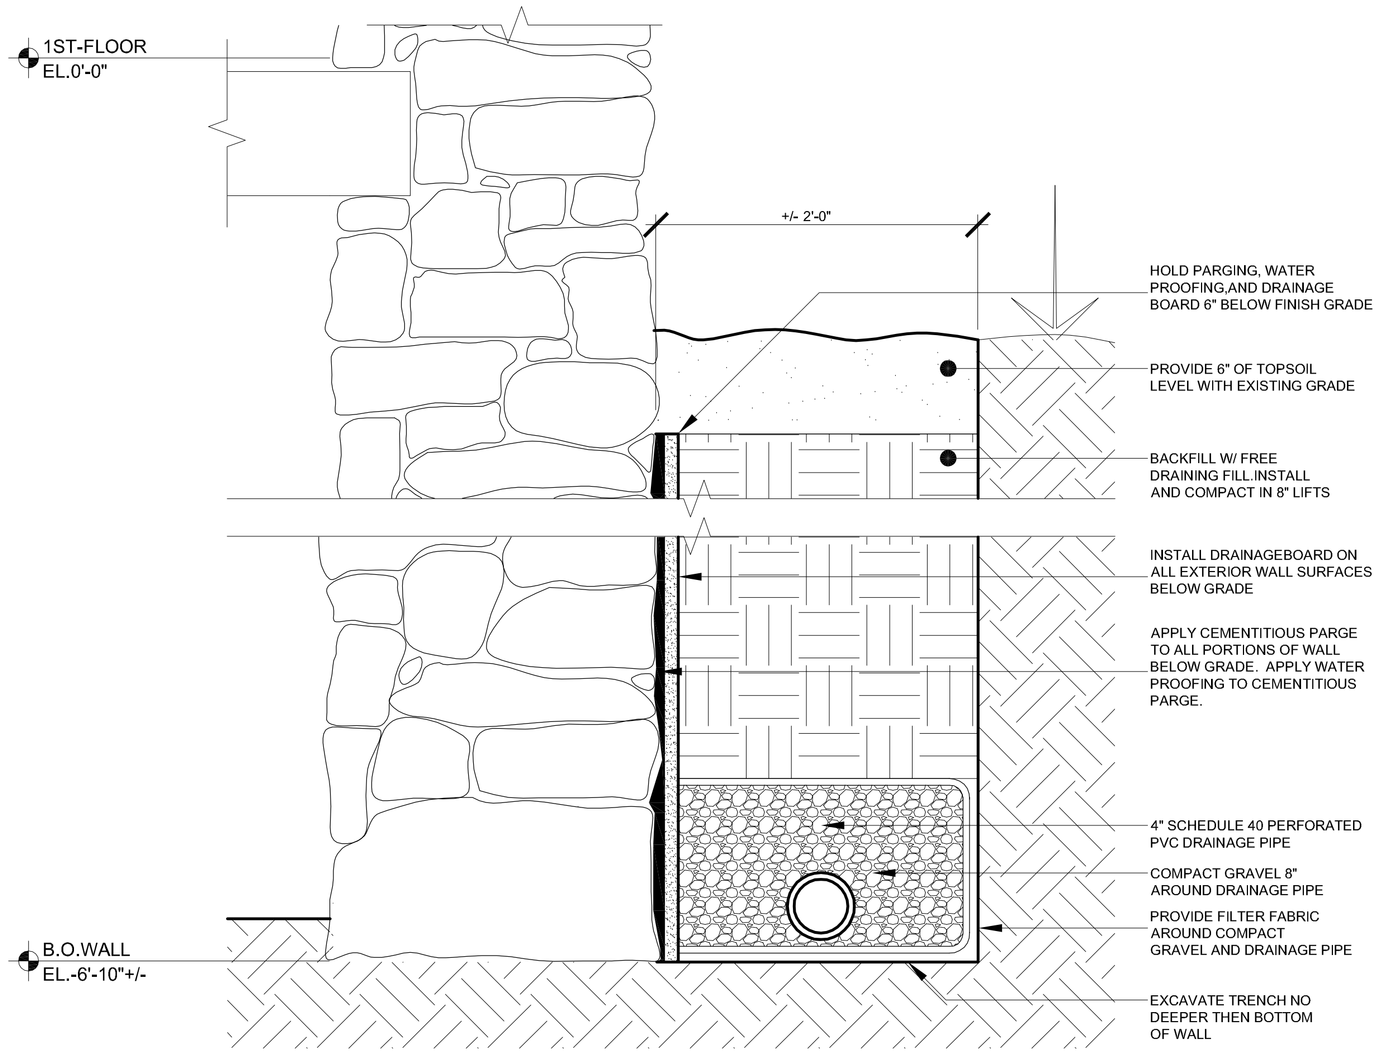

2 P1 SECTION AT FOUNDATION DRAIN
SCALE - 1 1/2" = 1'-0"

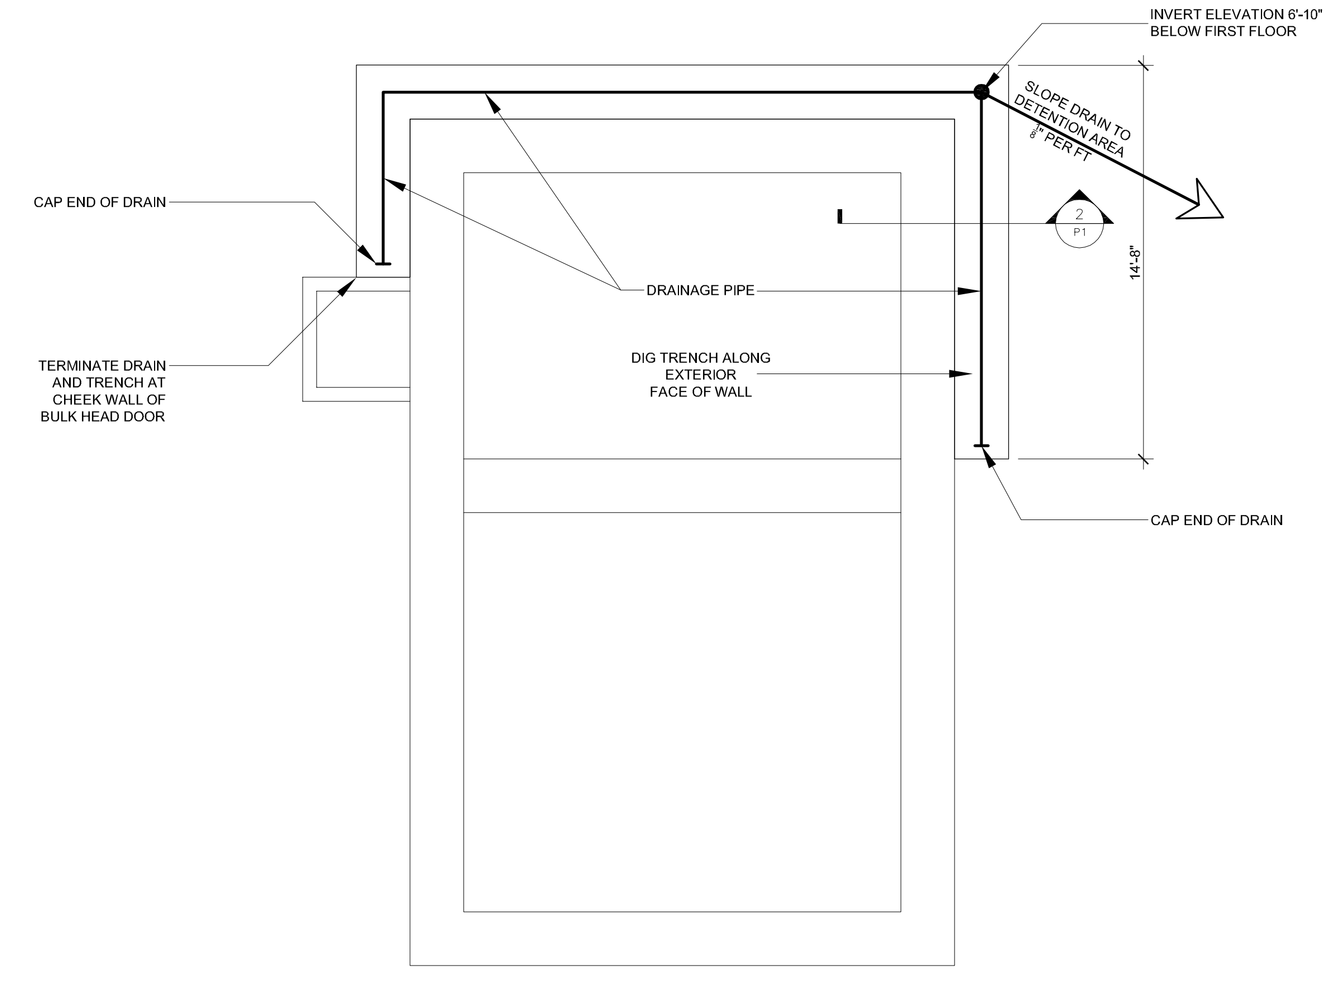

1 P1 DRAINAGE PLAN
SCALE - 1/4" = 1'-0"

DOCUMENT HISTORY

REV. #	DATE	REVISION
NO.	DATE	REVISION

ORTEGA
CONSULTING
STRUCTURAL
ENGINEERS

101 E. Possum Hollow Road
Wallingford, PA 19086

CONSULTANTS

SIGNATURE AND SEAL

PROFESSIONAL LICENSE NUMBER

PE 031161E

PROJECT NAME

COVERED BRIDGE
KEEPER'S HOUSE

PROJECT LOCATION

STREET ADDRESS
CITY, STATE

PROJECT NUMBER

09-04

DRAWING TITLE

DRAINAGE PLAN

SCALE	DATE
AS NOTED	9.17.2010
DRAWN BY	REVIEWED BY
CLL	RIO

DRAWING NUMBER

P1

© HERITAGE DESIGN COLLABORATIVE - 2010 All Rights Reserved