

NOTES


1. SELECTIVELY DISMANTLE CHIMNEY MASS. REMOVE ALL LOOSE AND UNBOUNDED STONE AS WELL AS UNITS THAT ARE SUPPORTED BY STONE THAT WILL BE REMOVED. WELL BOUNDED AND SOUND MASONRY SHALL REMAIN AND BE SHORED IN PLACE TO THE GREATEST EXTENT POSSIBLE.
2. DOCUMENT THE LOCATION OF THE FOLLOWING IDENTIFIED ITEMS. ITEMS ARE TO BE REMOVED, LABELED, AND SET ASIDE FOR RE-USE IN ORIGINAL LOCATION AND ORIENTATION:
   - WROUGHT IRON STRAPS
   - CORBEL STONE FOR CHIMNEY TREE
   - WROUGHT IRON CRANE
   - WROUGHT IRON PINTLE
   - CRANE'S BASE STONE

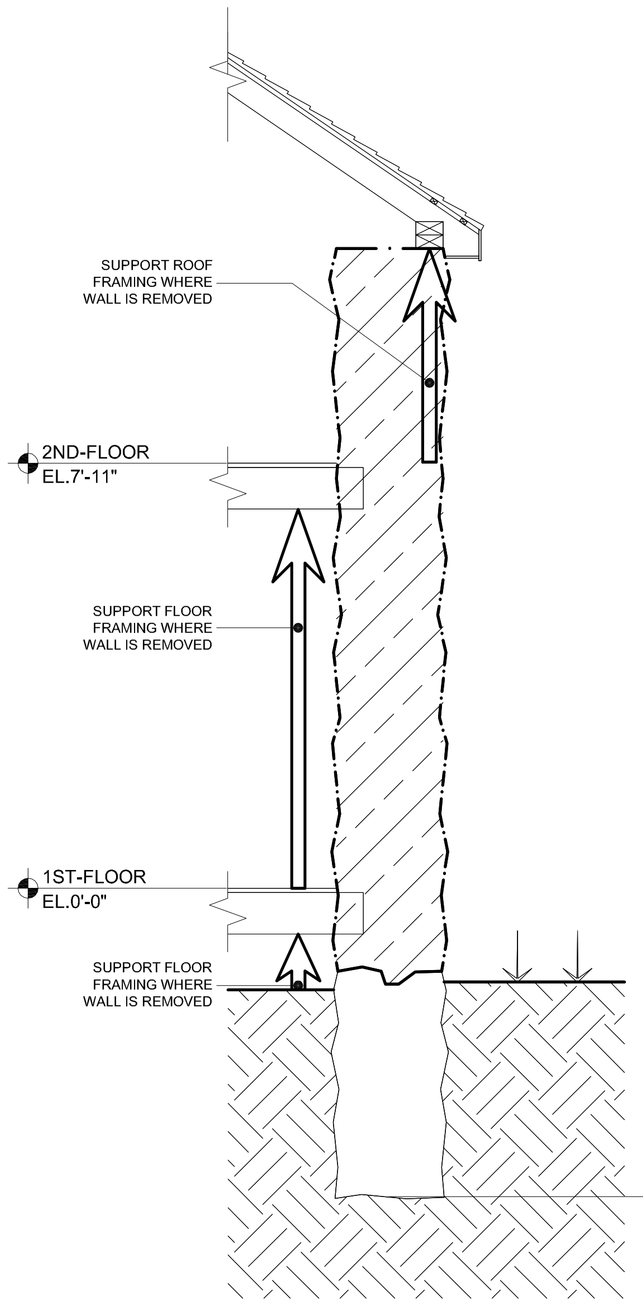


5 SD2 SECTION AT EAST WALL
SCALE - 1/2" = 1'-0"

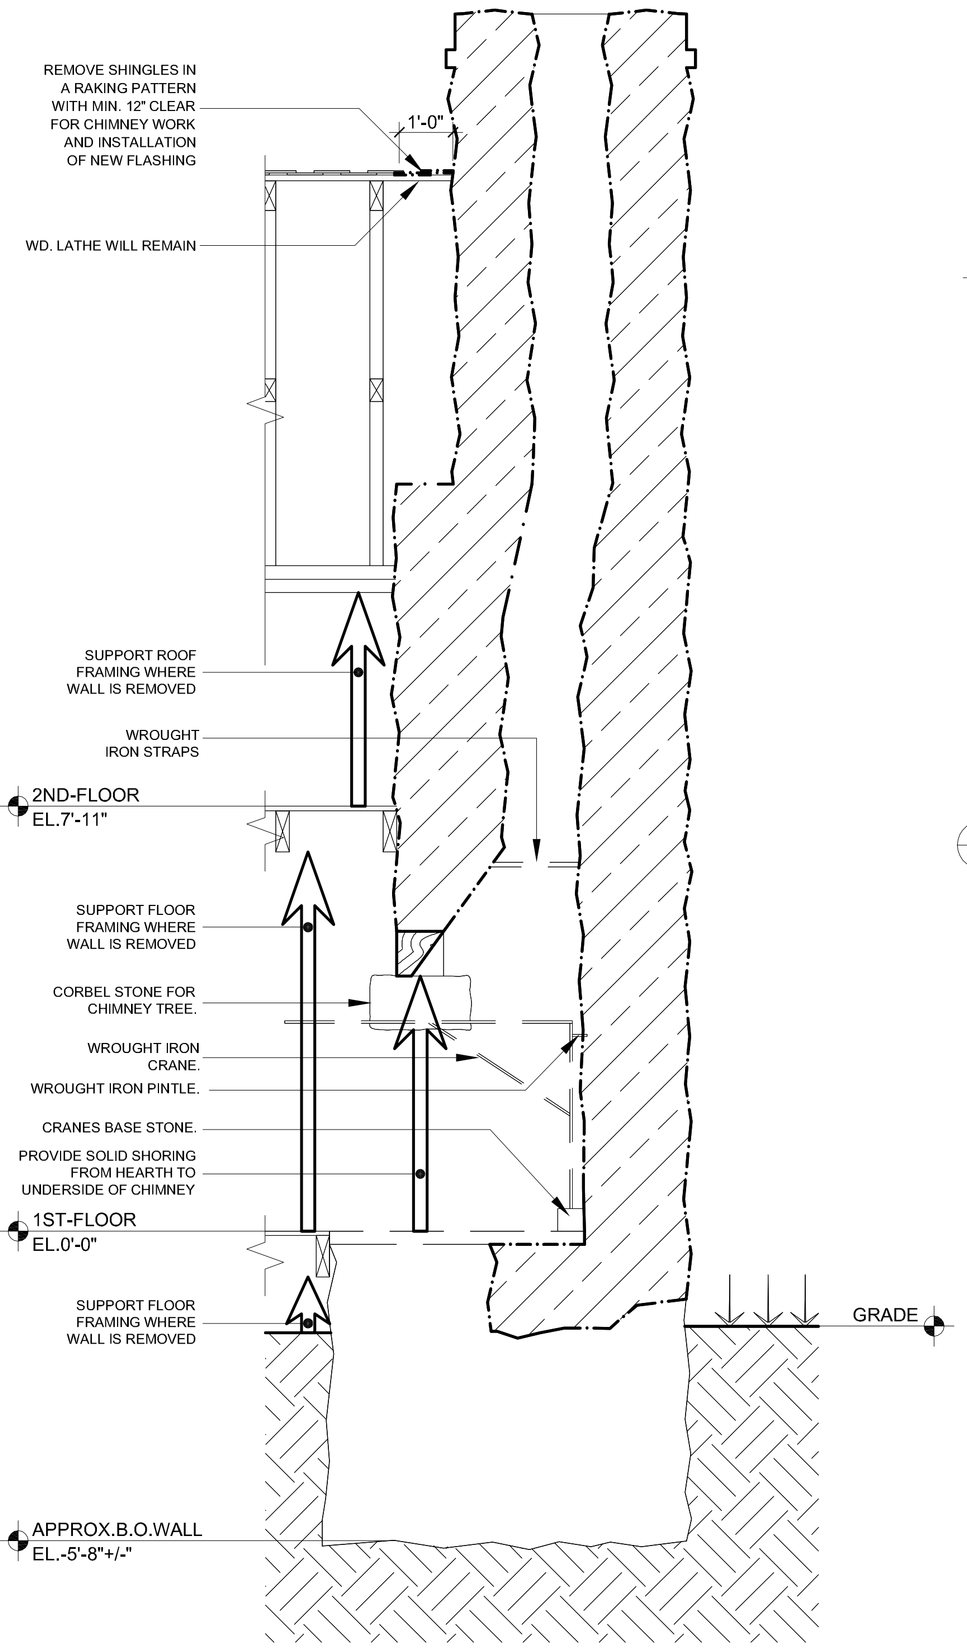


4 SD2 SECTION AT CHIMNEY
SCALE - 1/2" = 1'-0"

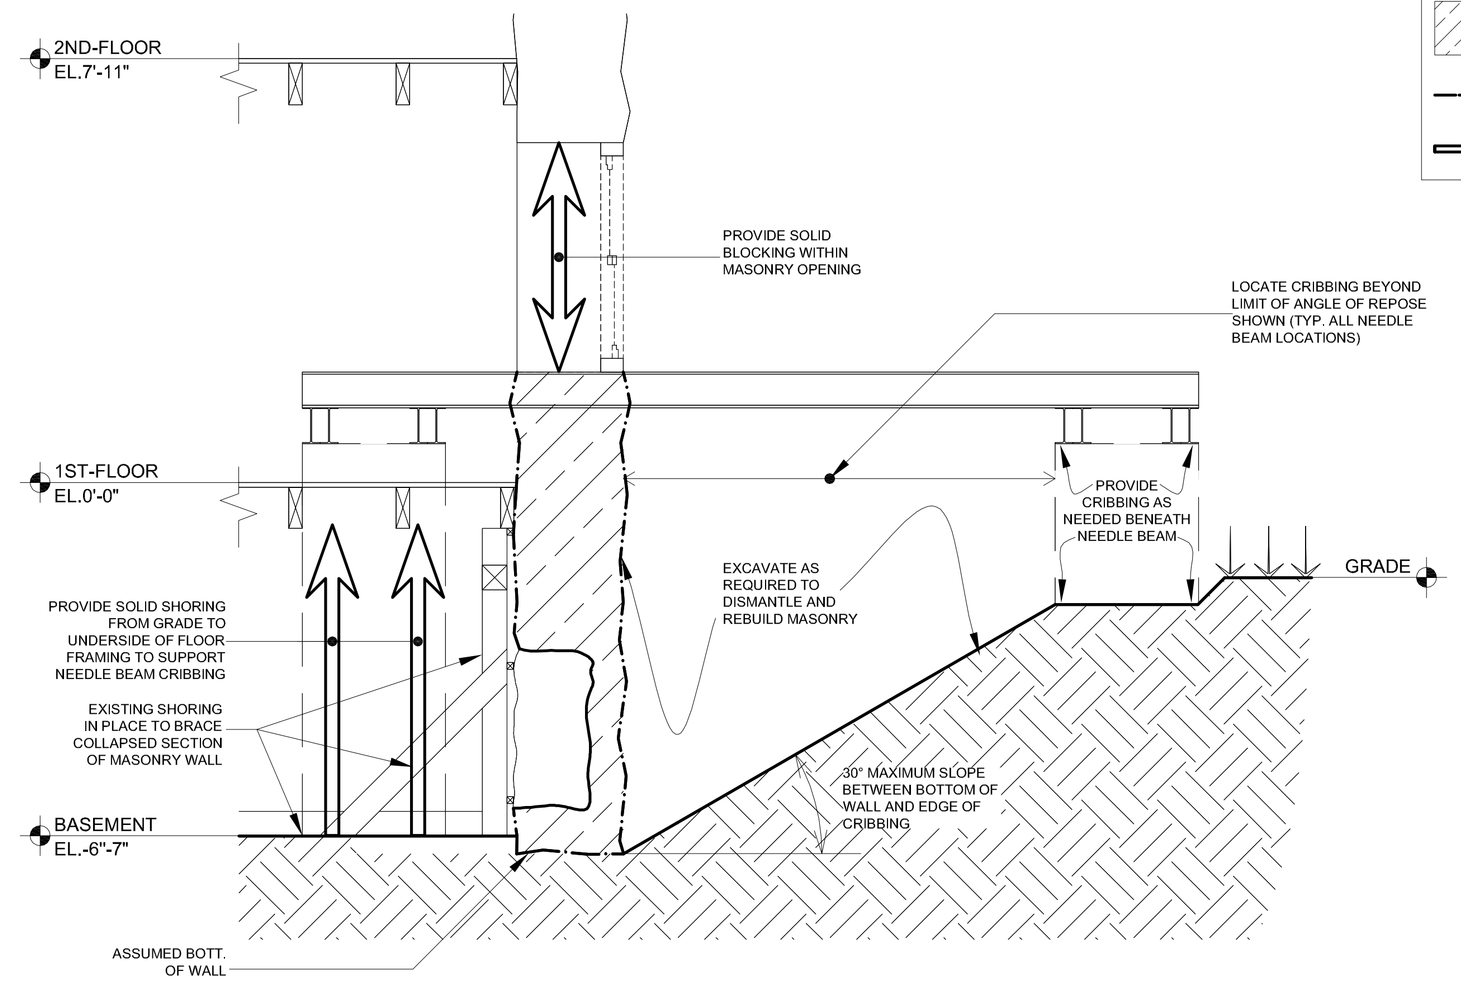

3 SD2 SECTION AT NEEDLE BEAMS
SCALE - 1/2" = 1'-0"

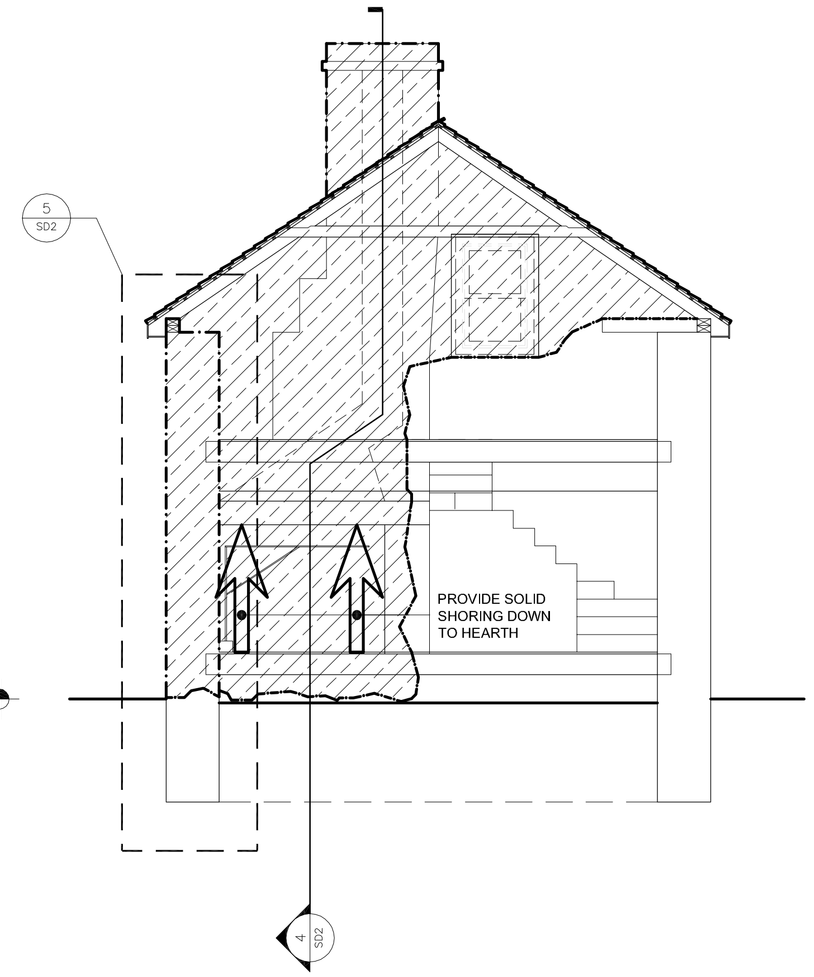

2 SD2 SOUTH WALL
SCALE - 1/4" = 1'-0"

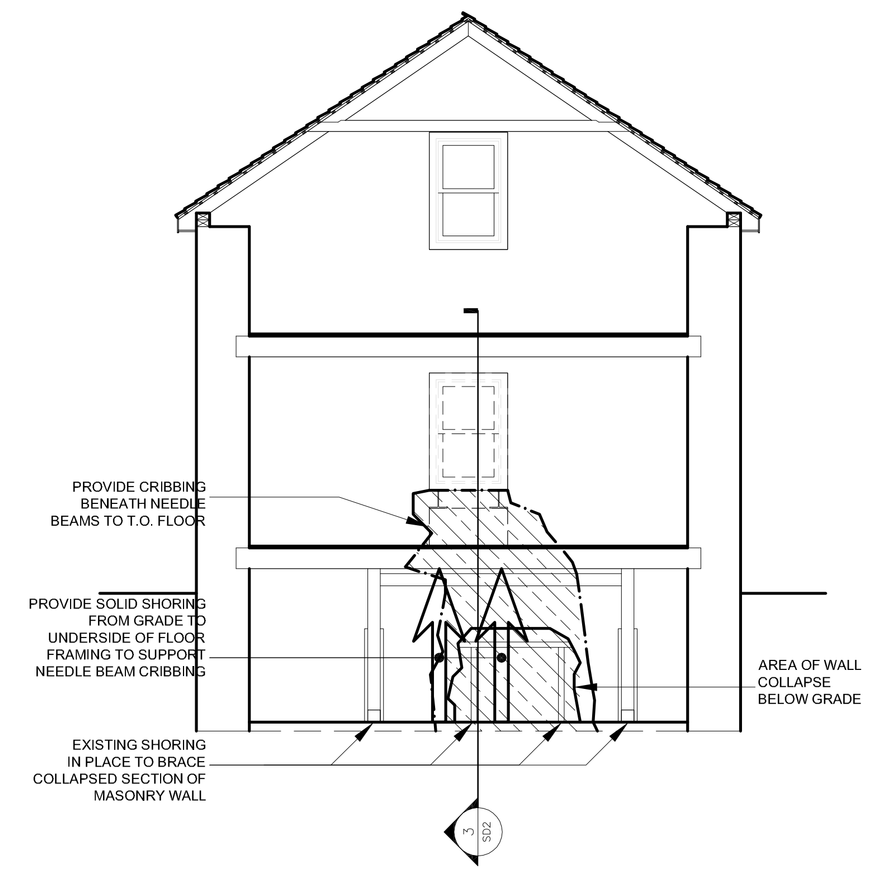

1 SD2 NORTH WALL
SCALE - 1/4" = 1'-0"

LEGEND

- AREA OF SELECTIVE DISMANTLING
- LIMIT OF DISMANTLING BOUNDARY
- SHORING

DOCUMENT HISTORY

REV. #	DATE	REVISION
NO.	DATE	REVISION

ORTEGA CONSULTING
STRUCTURAL ENGINEERS
101 E. Possum Hollow Road
Wallingford, PA 19086

CONSULTANTS

SIGNATURE AND SEAL

PROFESSIONAL LICENSE NUMBER
PE 031161E

PROJECT NAME
COVERED-BRIDGE KEEPER'S HOUSE

PROJECT LOCATION
STREET ADDRESS
CITY, STATE

PROJECT NUMBER
09-04

DRAWING TITLE
INTERIOR ELEVATIONS AND WALL SECTIONS

SCALE	DATE
AS NOTED	9.17.2010
DRAWN BY	REVIEWED BY
CLL	RIO

DRAWING NUMBER
SD2

© HERITAGE DESIGN COLLABORATIVE - 2010 All Rights Reserved